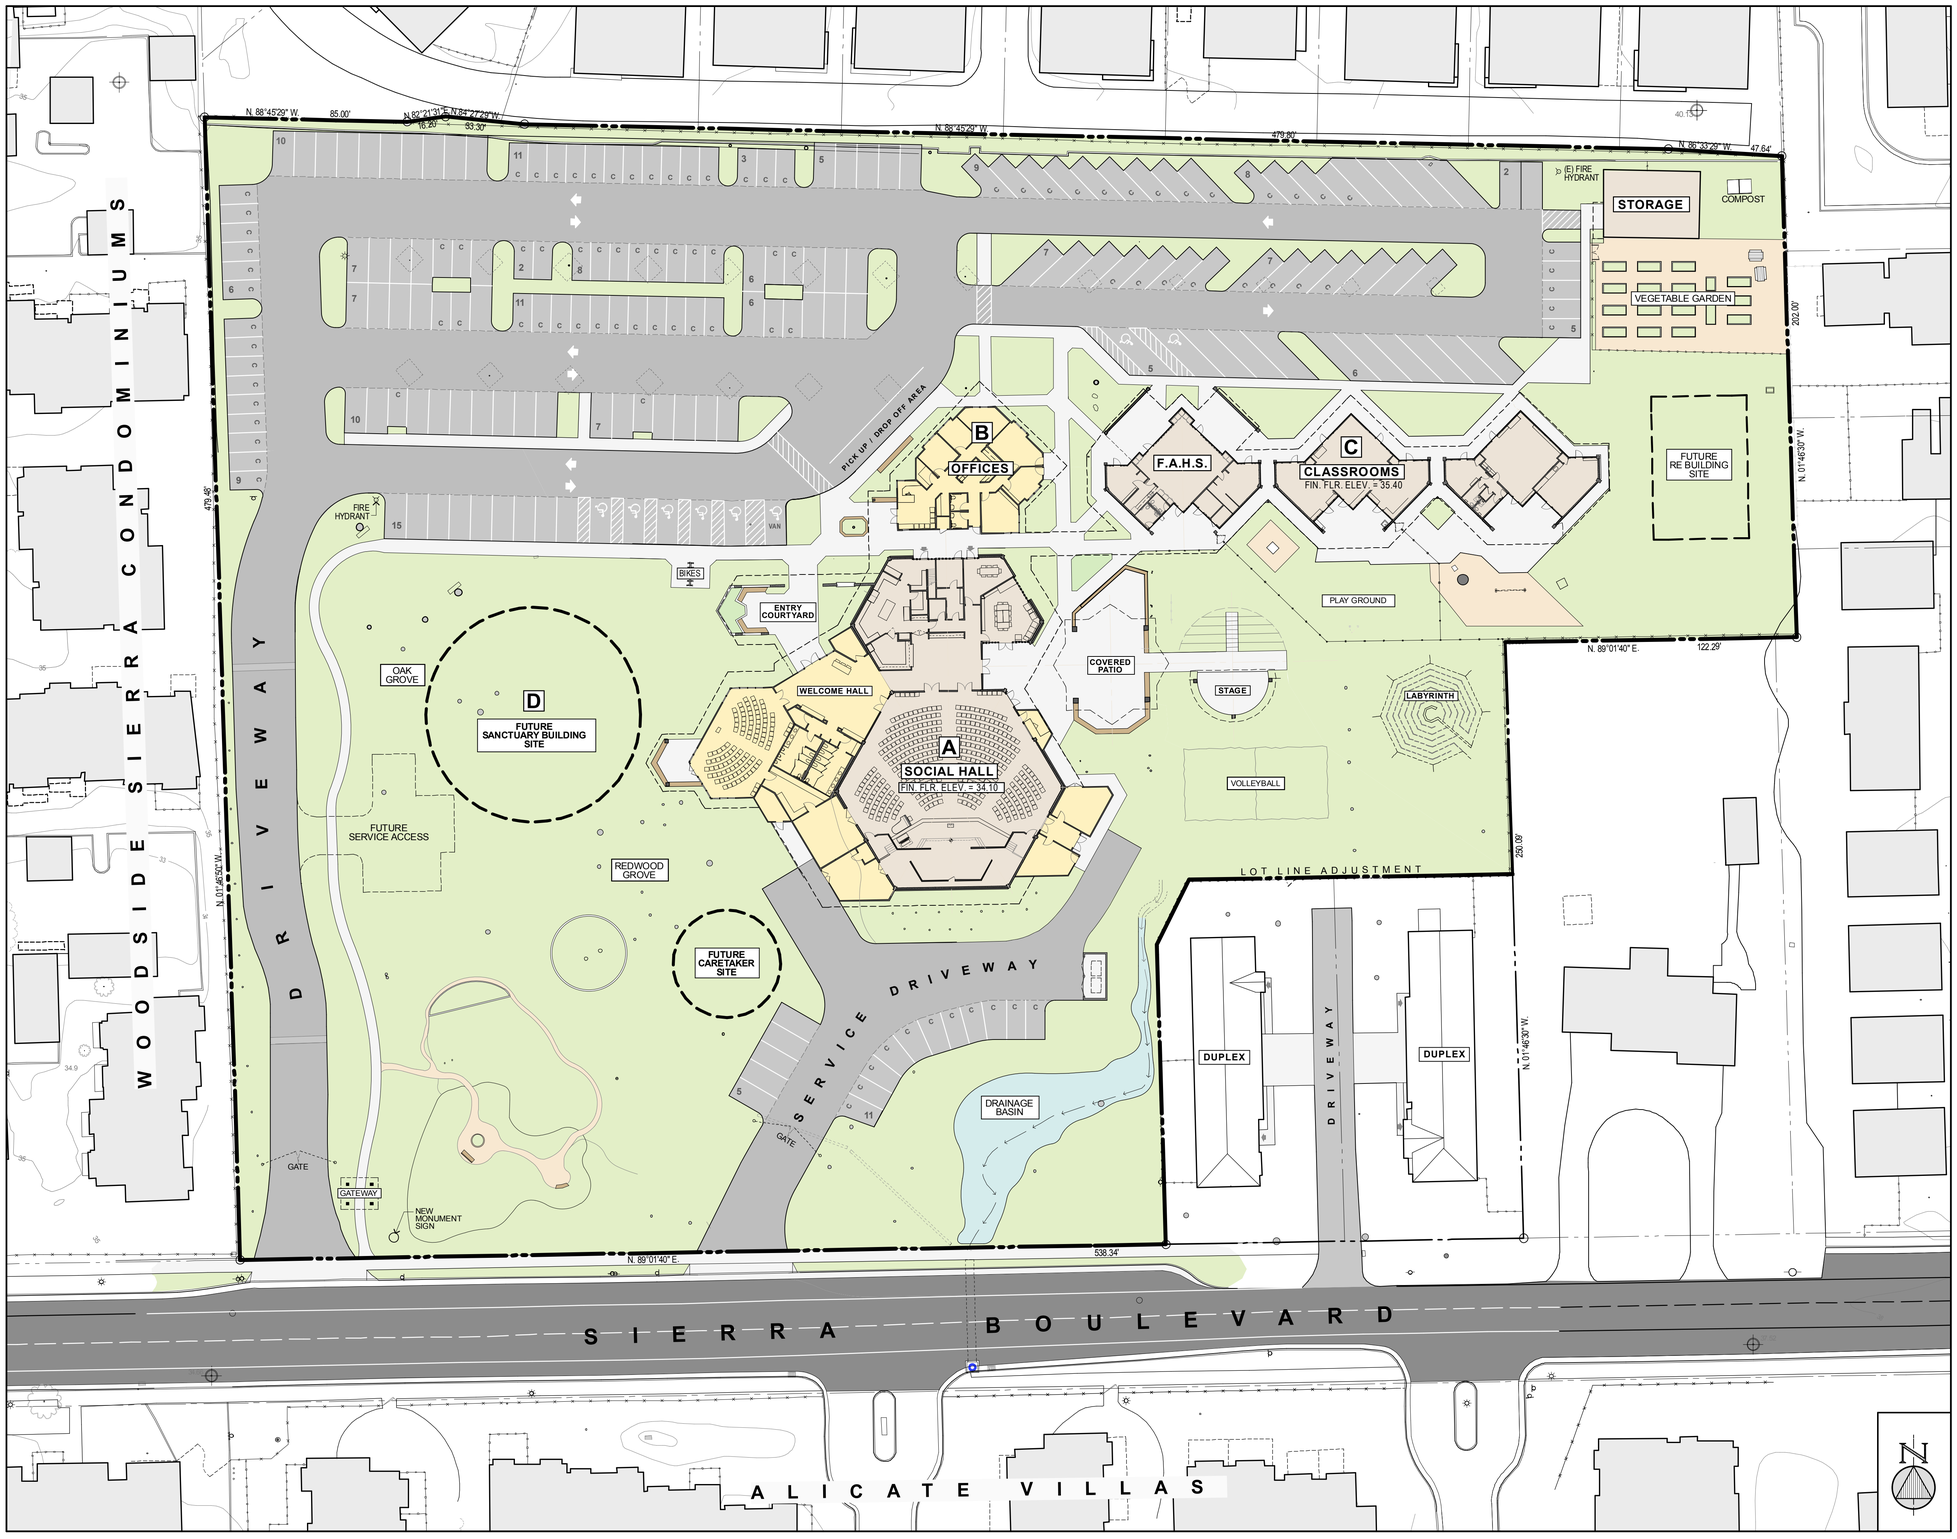

DRAWING LEGEND

- EXISTING BUILDING
- PROPOSED BUILDING
- WALKWAYS & PATIO HARDSCAPE
- PATHWAYS
- BENCHES
- DRIVEWAY PAVING
- PARKING PAVING
- LAWN / LANDSCAPE AREA
- SEASONAL DRAINAGE
- WOODEN FENCE
- METAL FENCE OR CHAIN LINK FENCE
- DRAINAGE SWALE
- ROOF LINE
- PROPERTY LINE
- SURVEY MARKER
- LIGHT STANDARD
- FIRE HYDRANT

PROJECT DEVELOPMENT DATA

AREA / USE	EXISTING SQ. FT.	PROPOSED SQ. FT.
BUILDINGS	15,422	22,545
HARDSCAPE (WALKS & PATIOS)	13,740	20,178
PAVING (DRIVEWAYS & PARKING)	87,094	79,575
LANDSCAPING & OPEN SPACE	129,906	123,816
TOTAL	**246,114**	**246,114**
TOTAL IMPERVIOUS AREA	116,208	122,298
TOTAL LANDSCAPING & OPEN SPACE	129,906	123,816

U.U.S.S. MASTER PLAN - 8-7-11 - SCHEME "B"

NO.	ROOM / AREA	EXISTING SQ. FT.	PROPOSED SQ. FT.
A	**SOCIAL HALL MAIN BUILDING**		
1	SOCIAL HALL	3,452	4,327
2	FOYER / ENTRY / WELCOME HALL	729	1,848
3	LIBRARY	475	528
4	CHOIR AREA & STAGE	828	951
5	MUSIC ROOM	100	306
6	STORAGE / SUPPORT / BACKSTAGE	674	1,403
7	TABLE & CHAIR STORAGE	396	521
8	RESTROOMS	420	682
9	OFFICES	506	145
10	KITCHEN, PANTRY & SERVICE	832	875
11	MECHANICAL & ELECTRICAL	130	257
12	MEETING ROOM	---	305
13	A/V ROOM	22	134
14	MULTI-PURPOSE RM.	---	1,395
15	OUTDOOR FURNITURE & EQUIP. STOR.	---	364
16	CUSTODIAL & SUPPLIES	249	365
	CIRCULATION & PASSAGE	431	677
	TOTAL	**9,244**	**15,083**
B	**OFFICE BUILDING (PROPOSED)**		
1	ENTRY & WAITING		307
2	OFFICES		1,059
3	KITCHEN SUPPORT		55
4	MEMBERSHIP & MEETING ROOM		218
5	SUPPORT & SUPPLIES		245
6	RESTROOMS		114
7	MECHANICAL		34
8	CIRCULATION & PASSAGE		400
	TOTAL		**2,432**
C	**RE FACILITIES**		
1	F.A.H.S.	815	815
2	MEETING ROOM	207	207
3	OFFICE / RESOURCE CENTER	312	312
4	CLASSROOMS	2,956	2,956
5	KITCHEN	105	105
6	RESTROOMS	243	243
7	STORAGE & SUPPORT	392	392
8	MULTI-PURPOSE, ACTIVITY & MEETING RMS.	---	2,400
	TOTAL	**5,030**	**7,430**
D	**SANCTUARY (FUTURE PROVISION)**		
1	SEETING AREA & STAGE		7,500
2	BACKSTAGE & SUPPORT		1,000
3	STORAGE		300
4	CIRCULATION & PASSAGE		500
	TOTAL		**9,300**

JEFF GOLD & ASSOCIATES A.I.A.
ARCHITECTURE / PLANNING
Post Office Box 1226
Nevada City, Ca. 95959
(530) 265-8532

TITLE: MASTER SITE PLAN - DRAFT
REVISIONS
DATE: AUGUST 7, 2011
SCALE: 1" = 30'

UNITARIAN UNIVERSALIST SOCIETY of SACRAMENTO

UNITARIAN UNIVERSALIST SOCIETY of SACRAMENTO
2425 SIERRA BOULEVARD
SACRAMENTO, CALIFORNIA

DRAWING NO. 11

-MASTER SITE PLAN - DRAFT-